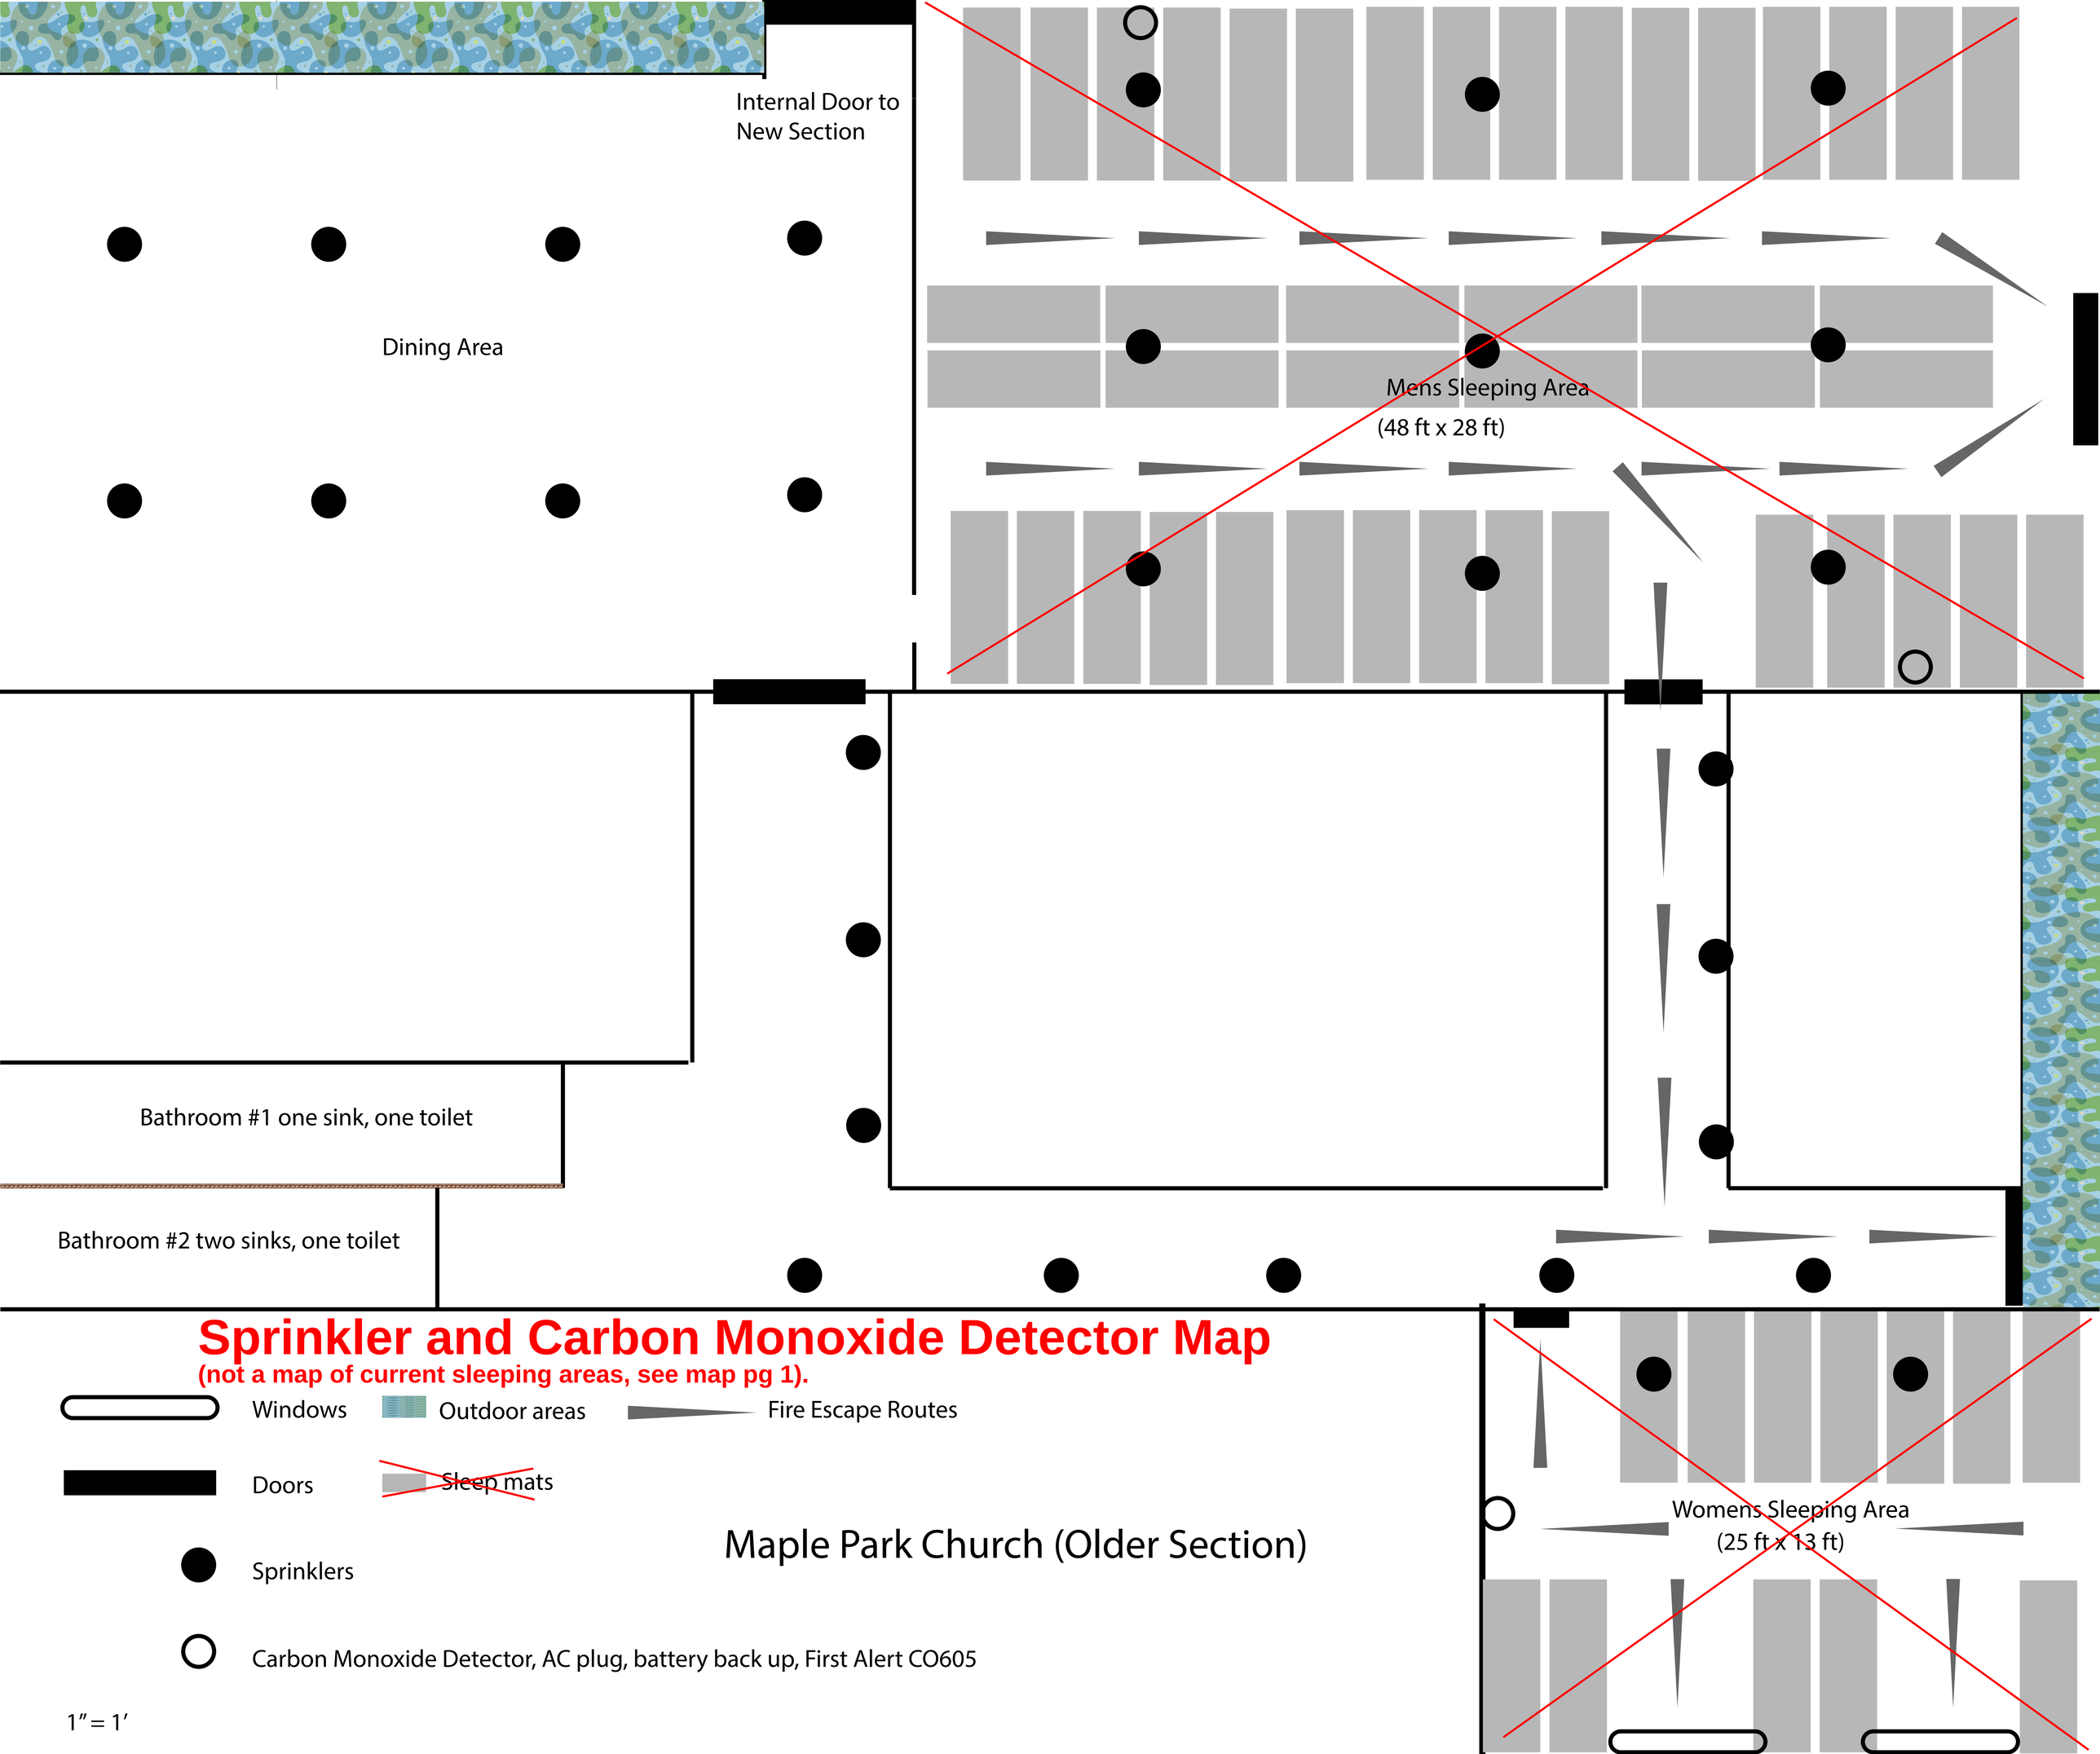
Internal Door to
New Section
Dining Area
Mens Sleeping Area
(48 ft x 28 ft)
Bathroom #1 one sink, one toilet
Bathroom #2 two sinks, one toilet
Sprinkler and Carbon Monoxide Detector Map
(not a map of current sleeping areas, see map pg 1).
Windows
Outdoor areas
Fire Escape Routes
Doors
Sleep mats
Sprinklers
Carbon Monoxide Detector, AC plug, battery back up, First Alert CO605
Maple Park Church (Older Section)
Womens Sleeping Area
(25 ft x 13 ft)
1″ = 1′